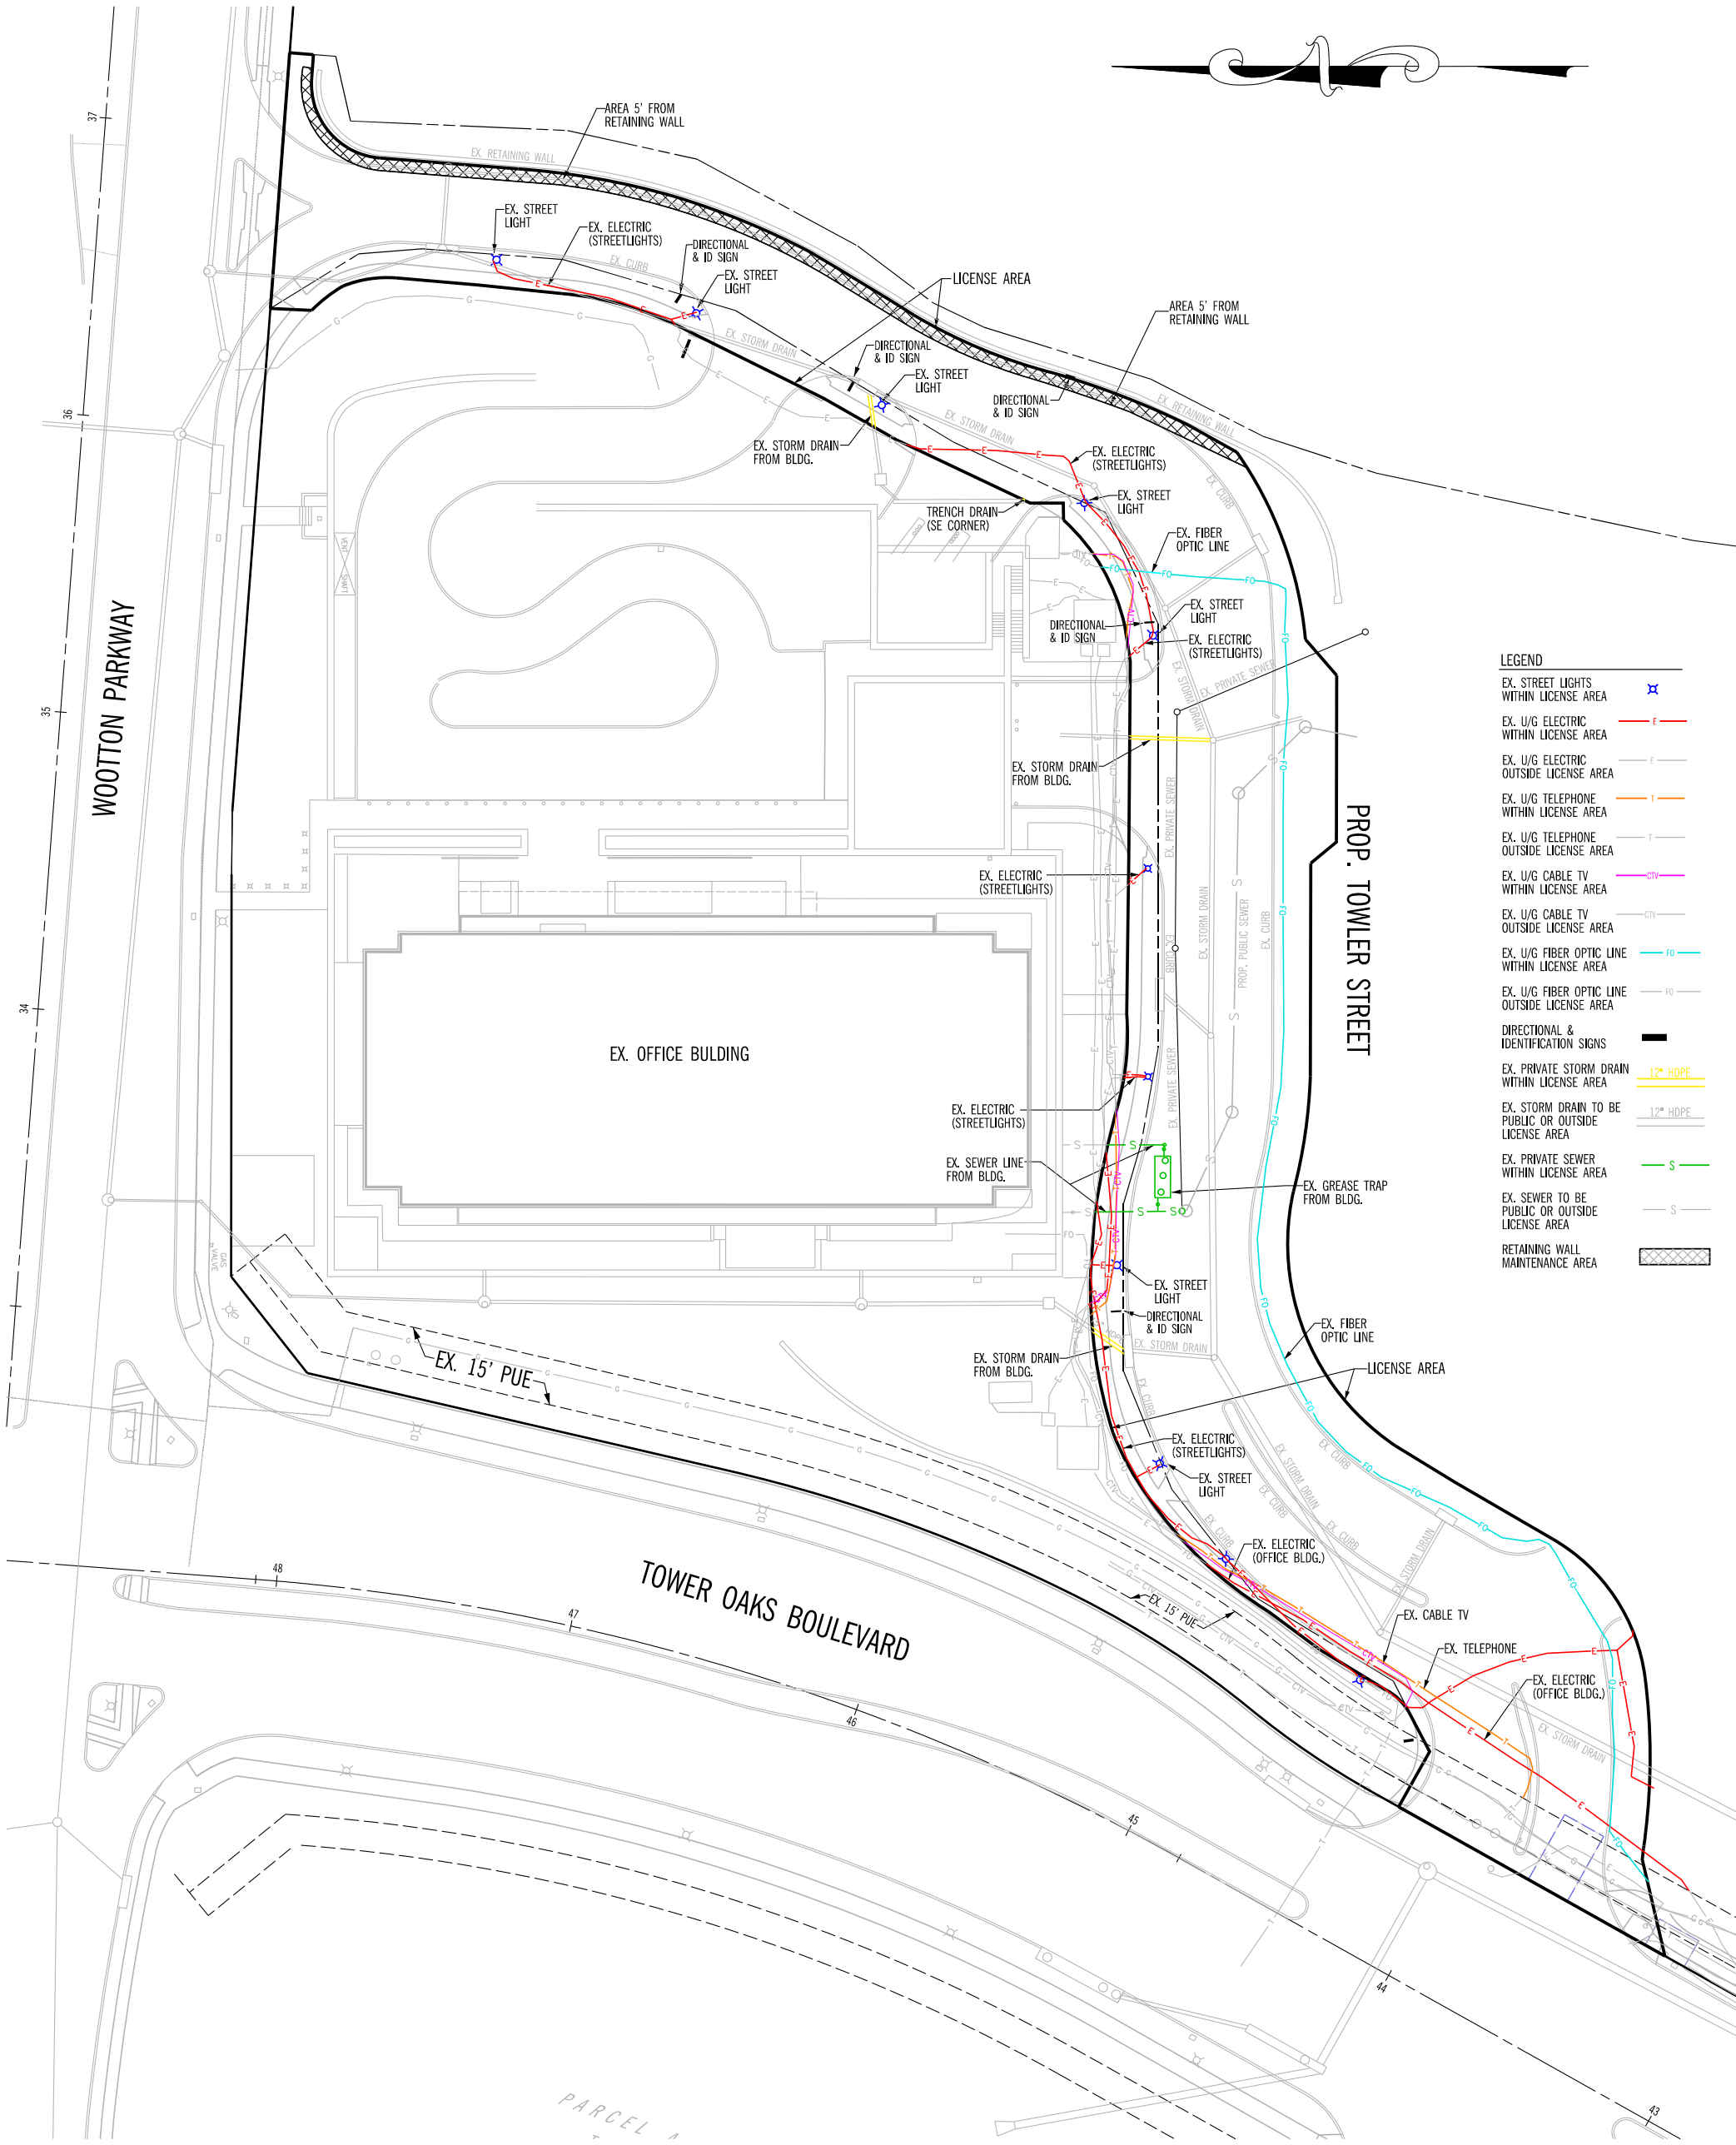

REVOCABLE LICENSE AND MAINTENANCE AGREEMENT EXHIBIT

TOWLER STREET AT TOWER PRESERVE